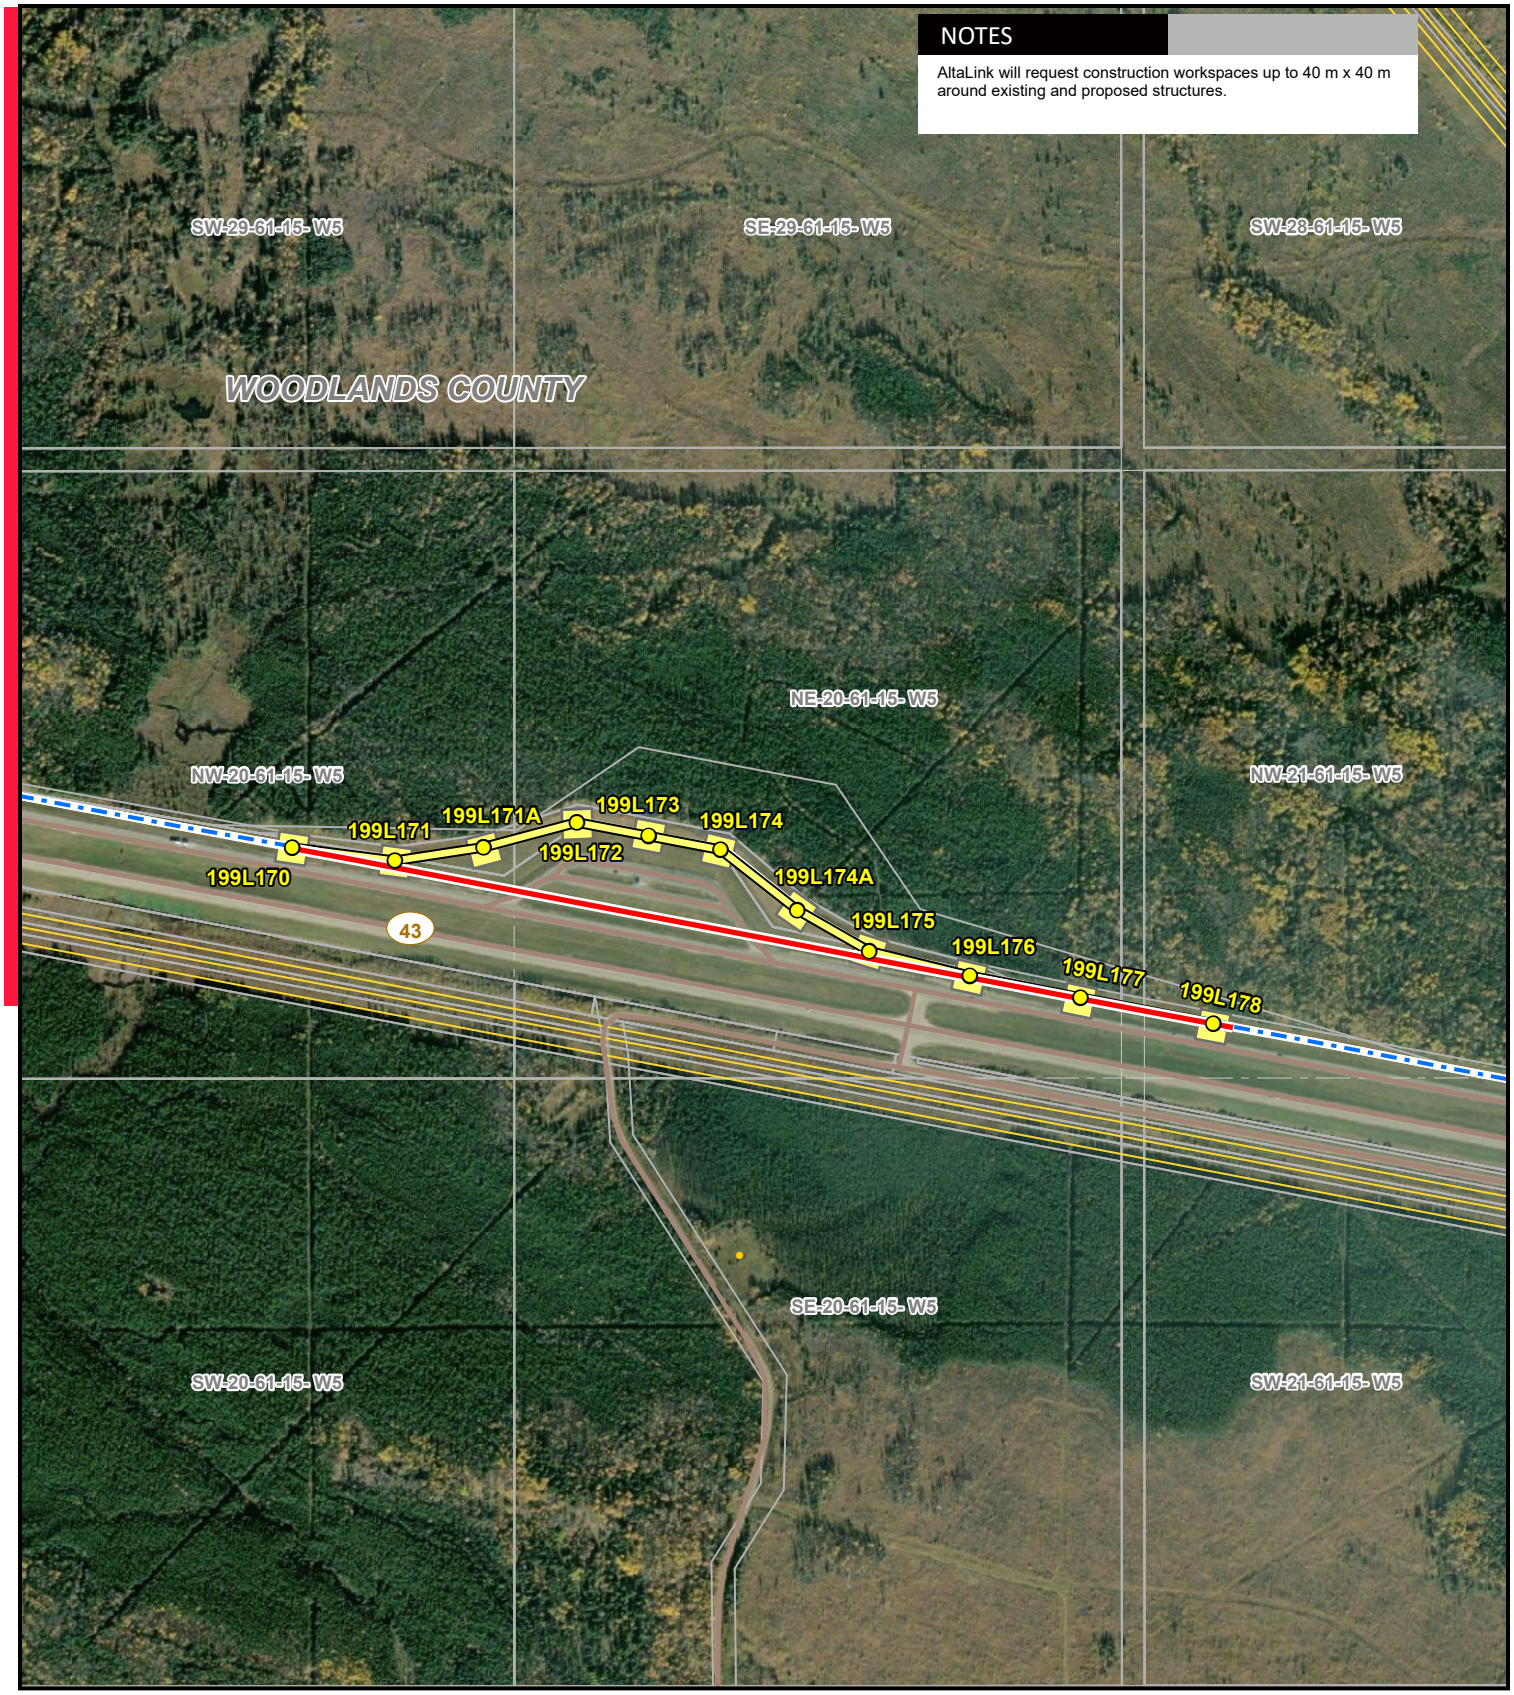


NOTES

AltaLink will request construction workspaces up to 40 m x 40 m around existing and proposed structures.

LEGEND

- Proposed Salvage of Existing Structure
- Proposed Transmission Line Relocation
- Proposed Salvage of Existing Transmission Line
- Existing Transmission Line
- Temporary Workspace
- Wellsite
- Pipeline
- Road

NO: 35033872 - 0025
DRAWN: SG - AL
FILE NO.: XXXXXXX
REVISION: 0.00.02
AL FOLDER: 199L Transmission Line Relocation

DATE: 2024-10-21

N

0 0.25 0.5 Kilometres

0 0.25 Miles

Service Layer Credits: World Imagery: Maxar
Although there is no reason to believe that there are any errors associated with the data used to generate this product or in the product itself, users of these data are advised that errors in the data may be present.

DETAIL PHOTO **DP1**

ALTALINK
A BERKSHIRE HATHAWAY ENERGY COMPANY

PROPOSED

199L Transmission Line Relocation - Hwy 43 Rest Stop