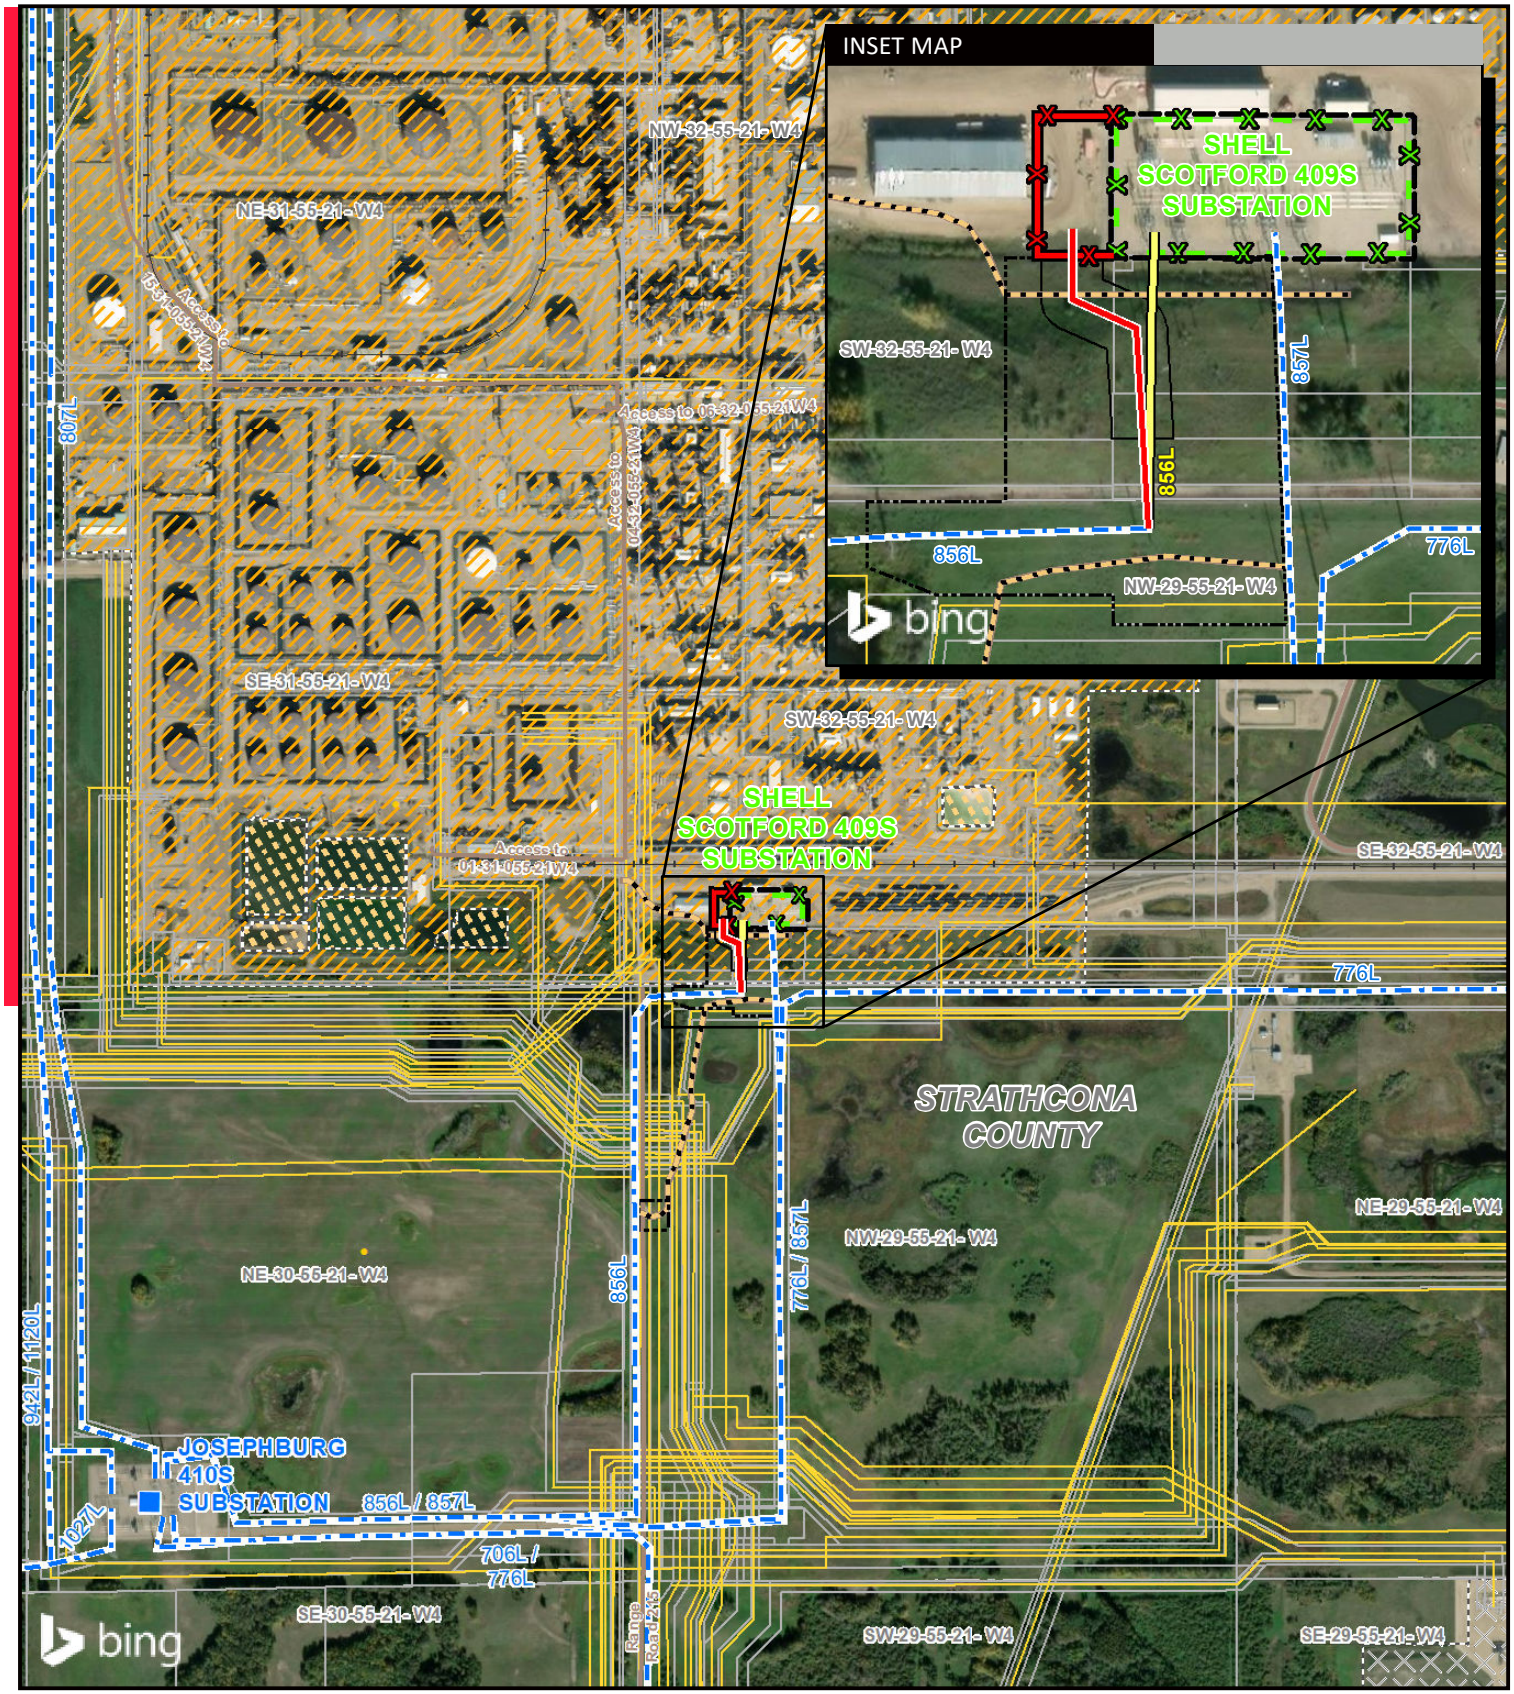


LEGEND

- Existing Substation
- Proposed Modification of Existing Transmission Line
- Proposed Substation Fenceline Expansion
- Proposed Salvage of Existing Transmission Line
- Existing Transmission Line
- 20m Right of Way Boundary
- Access Trail
- Proposed Upgrade to Existing Substation Fenceline
- Construction Workspace
- Wellsite
- Pipeline
- Railway
- Road
- Oil and Gas Plant
- Other Industrial Site
- Tailing Pile

0 0.25 0.5 Kilometres

0 0.25 Miles

NO: 35034520
DRAWN: SG - AL
FILE NO.: XXXXXXX
REVISION: 2.00.01
AL FOLDER: Shell Scotford Substation Reliability Project

DATE: 2024-10-02

N

DETAIL PHOTO **DP1**

ALTALINK
A BERKSHIRE HATHAWAY ENERGY COMPANY

PROPOSED

Shell Scotford Substation Reliability Project

Service Layer Credits: © 2024 Microsoft Corporation © 2024 Maxar ©CNES (2024) Distribution Airbus DS
Although there is no reason to believe that there are any errors associated with the data used to generate this product or in the product itself, users of these data are advised that errors in the data may be present.